"-Restoration and Improvements of Balance roads of Chowdeshwari layout, Mariyappa layout, Muniraju layout, jyothinagara 1st main road, Deo Marvel layout, Sainagara phase-1 and surrounding areas in ward no - 03 of Yelahanka New town Sub division (PACKAGE NO-13)."

Key Map

(Book No. – 02)

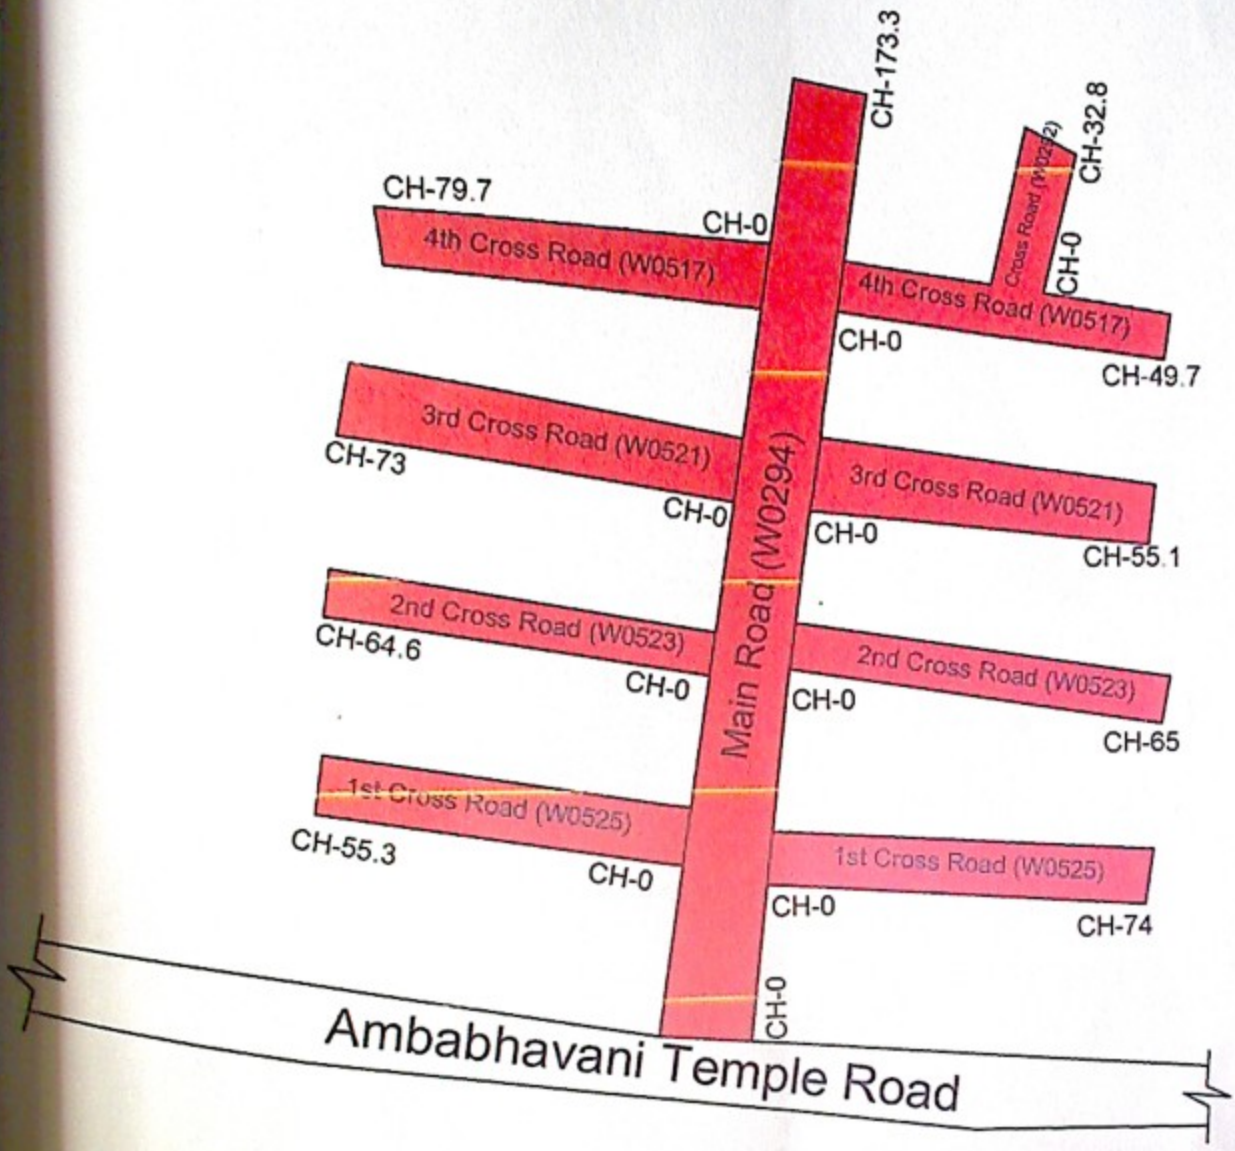

MUNIRAJU LAYOUT

TES:-	INDEX
Do Not Scale The Drawings All Dimensions Are In meters	Asphalt Road
PROJECT	Restoration and Improvements of Balance roads of Chowdeshwari layout, Mariyappa layout, Muniraju layout, jyothinagara 1st main road, Deo Marvel layout, Sainagara phase-1 and surrounding areas in ward no -03 of Yelahanka New town Sub division (PACKAGE NO-13)
CLIENT	BBMP

RUDRAPRASAD CONSULTANTS
STRUCTURAL ENGINEERS, ARCHITECT
& PROJECT MANAGEMENT CONSULTA

ಸಹಾಯಕ ಕಾರ್ಯಪಾಲಕ ಅಭಿಯಂತರರು,
ಯಲಹಂಕ ಉಪನಗರ ಉಪವಿಭಾಗ,
ಬಿ.ಬಿ.ಎಂ.ಪಿ. ಬೆಂಗಳೂರು-106

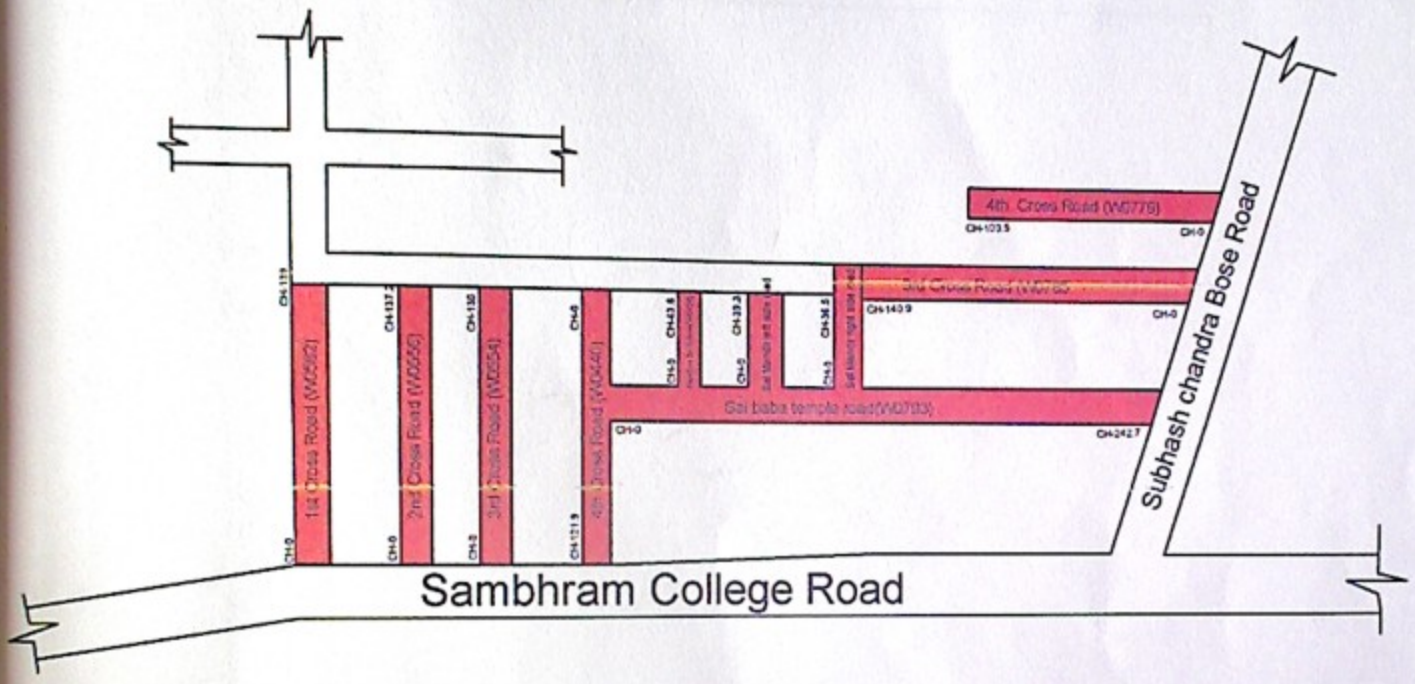

Sai Nagar Phase 1 and Phase 3

ES:- **Do Not Scale The Drawings** **All Dimensions Are In meters**	INDEX Asphalt Road
ROJECT	Restoration and Improvements of Balance roads of Chowdeshwari layout, Mariyappa layout, Muniraju layout, jyothinagara 1st main road, Deo Marvel layout, Sainagara phase-1 and surrounding areas in ward no -03 of Yelahanka New town Sub division (PACKAGE NO-13)
MENT	BBMP

RUDRAPRASAD CONSULTANTS
STRUCTURAL ENGINEERS, ARCHITECTS & PROJECT MANAGEMENT CONSULTANTS

ಸಹಾಯಕ ಕಾರ್ಯಪಾಲಕ ಅಭಿಯಂತರರ
ಯಲಹಂಕ ಉಪನಗರ ಉಪವಿಭಾಗ.
ಬಿ.ಬಿ.ಎಂ.ಪಿ. ಬೆಂಗಳೂರು-106

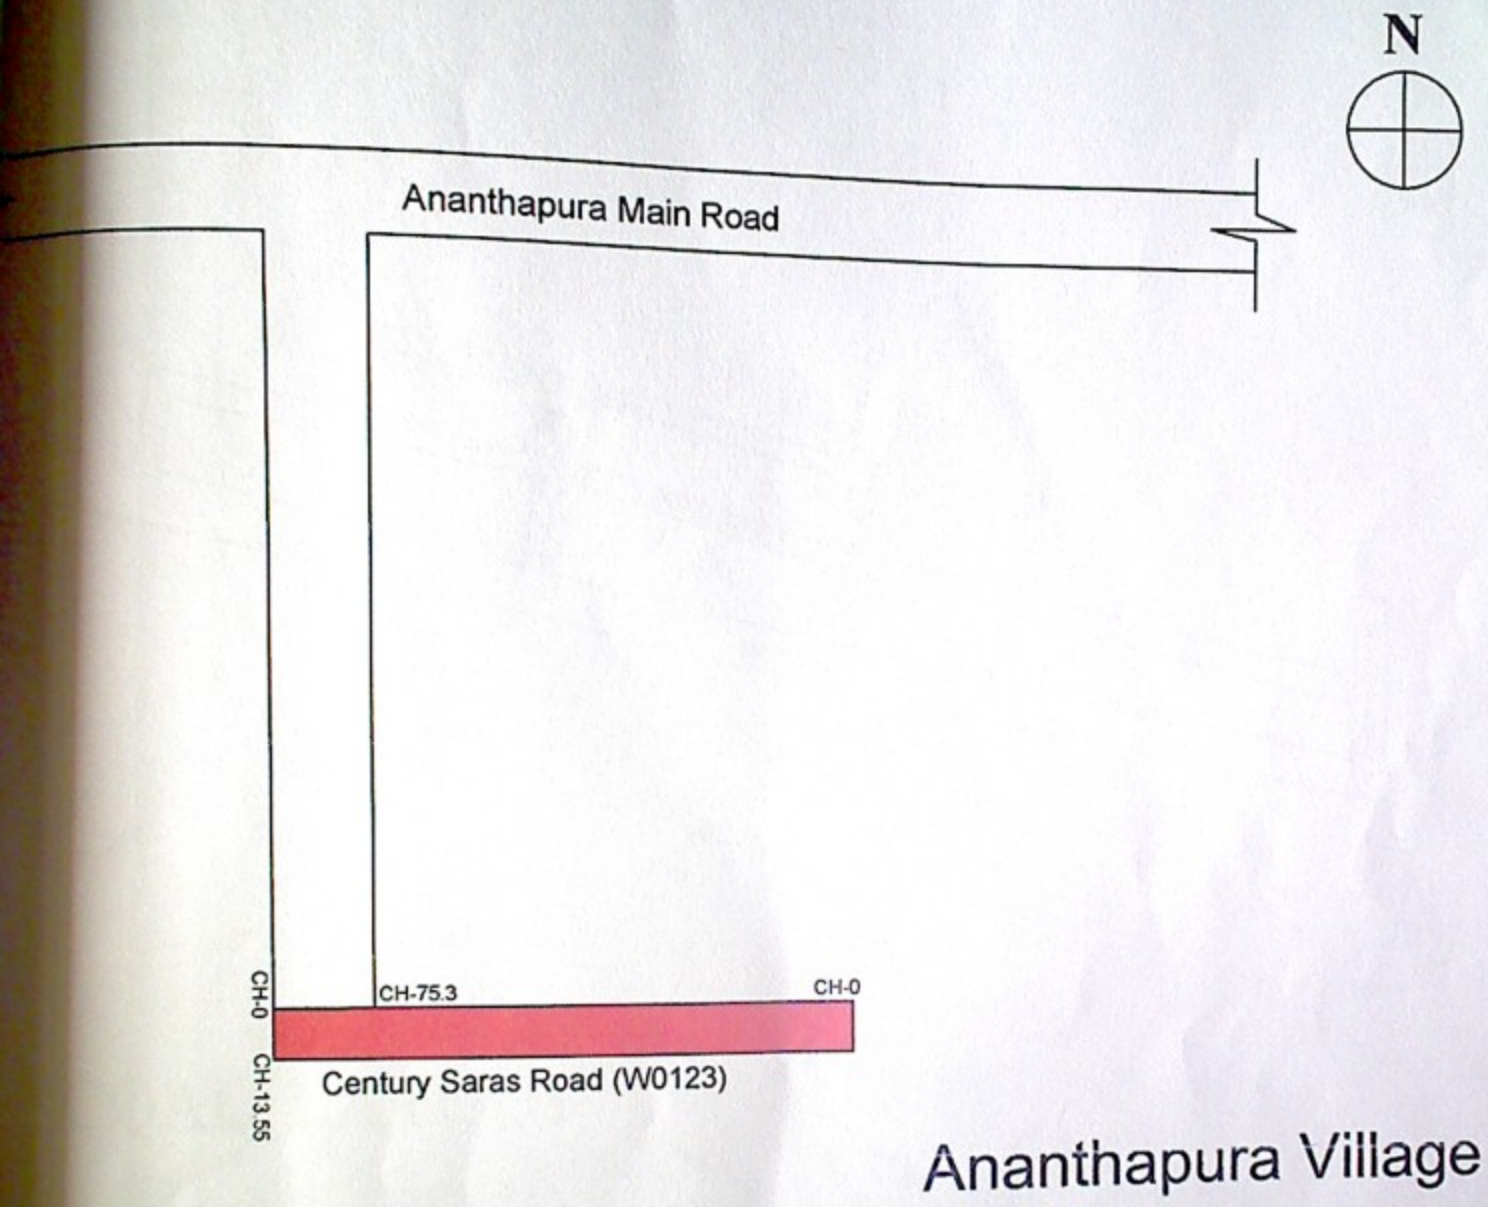

ES:-

o Not Scale The Drawings

ll Dimensions Are In meters

INDEX

Asphalt Road

OJECT	Restoration and Improvements of Balance roads of Chowdeshwari layout, Mariyappa layout, Muniraju layout, jyothinagara 1st main road, Deo Marvel layout, Sainagara phase-1 and surrounding areas in ward no -03 of Yelahanka New town Sub division (PACKAGE NO-13)
ENT	BBMP

RUDRAPRASAD CONSULTANTS

STRUCTURAL ENGINEERS, ARCHITECTS & PROJECT MANAGEMENT CONSULTANTS

AE

ಸಹಾಯಕ ಕಾರ್ಯಪಾಲಕ ಅಭಿಯಂತರರು
ಯಲಹಂಕ ಉಪನಗರ ಉಪವಿಭಾಗ.
ಜ ಜ.ಎಂ.ಪಿ. ಬೆಂಗಳೂರು-106

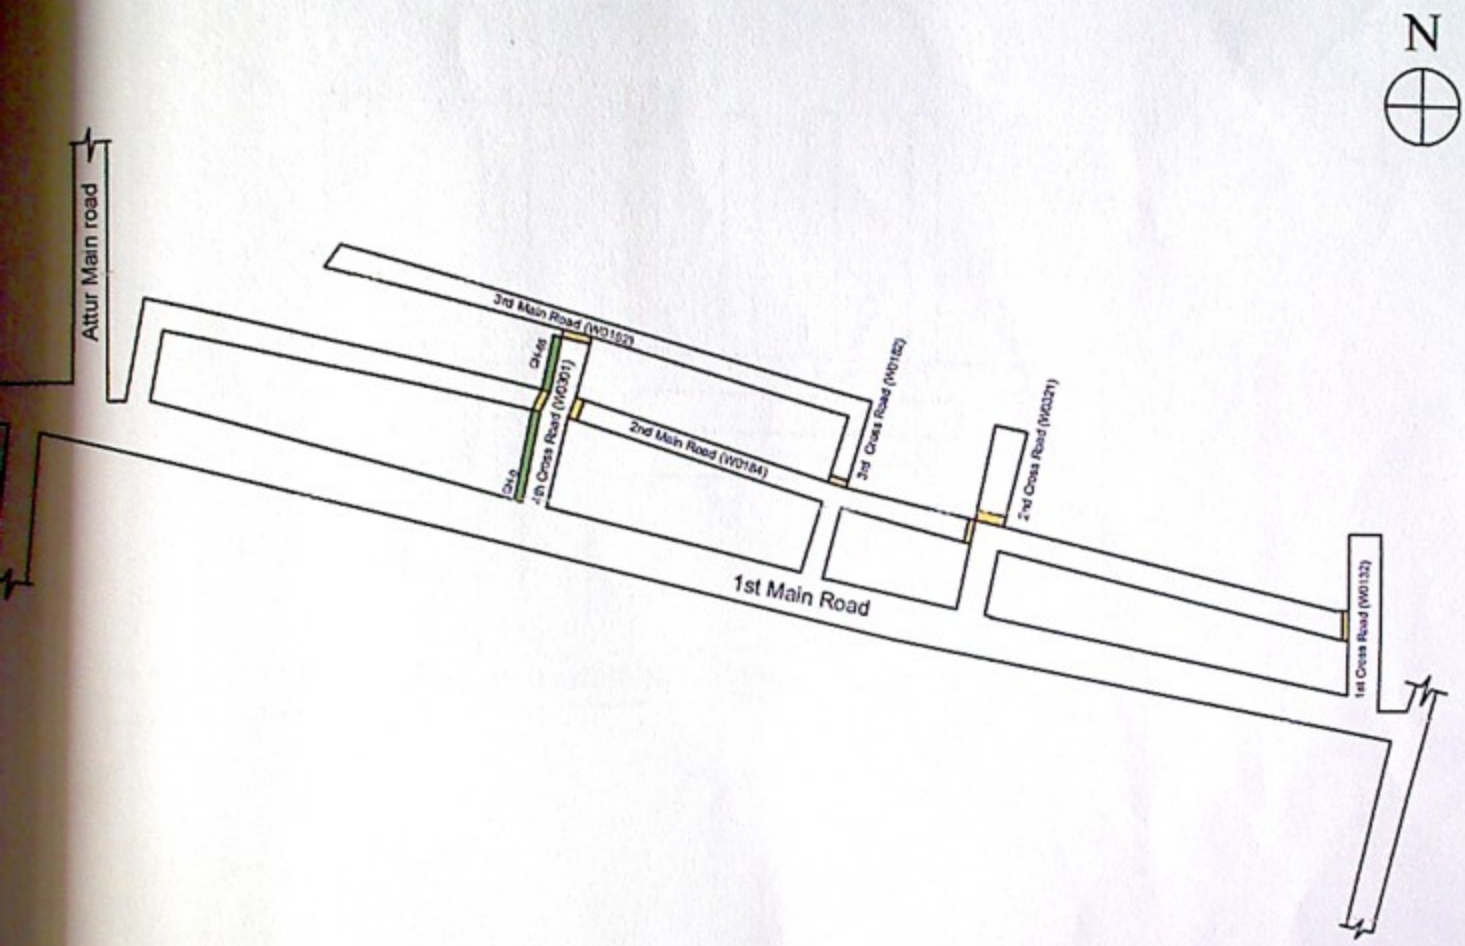

CQAL LAYOUT

S.- Not Scale The Drawings Dimensions Are In meters	INDEX CC DRAIN CULVERT
SCT	Restoration and Improvements of Balance roads of Chowdeshwari layout, Mariyappa layout, Muniraju layout, jyothinagara 1st main road, Deo Marvel layout, Sainagara phase-1 and surrounding areas in ward no -03 of Yelahanka New town Sub division (PACKAGE NO-13)
T	BBMP

CIVIL PRO
STRUCTURAL ENGINEERS, ARCHITECTS & PROJECT MANAGEMENT CONSULTANTS
No. 4, 7th MAIN,
MALLESWARAM BANGALORE-560003
Ph : 23444801
Mob : 91-9448227083,91-9972924526
E-mail: rudraprasad3@rediffmail.com
Web: www.arkengineers.com

AE

ಸಹಾಯಕ ಕಾರ್ಯಪಾಲಕ ಅಭಿಯಂತರರು
ಯಲಹಂಕ ಉಪನಗರ ಉಪವಿಭಾಗ.
ಜ ಜ.ಎಂ.ಕ. ಬೆಂಗಳೂರು-106

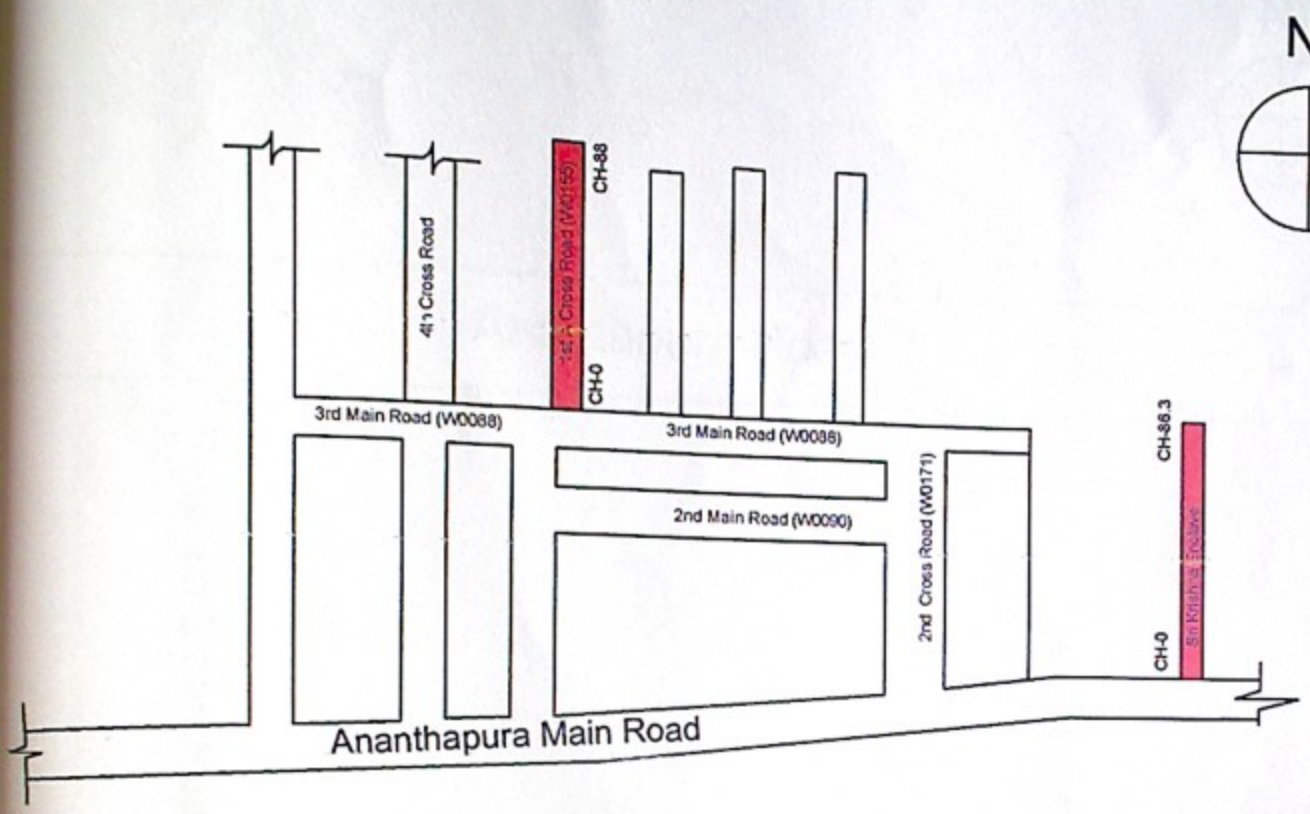

UO MARVEL LAYOUT

INDEX

ot Scale The Drawings
imensions Are In meters

Asphalt Road

JECT

Restoration and Improvements of Balance roads of Chowdeshwari layout, Mariyappa layout, Muniraju layout, jyothinagara 1st main road, Deo Marvel layout, Sainagara phase-1 and surrounding areas in ward no -03 of Yelahanka New town Sub division (PACKAGE NO-13)

NT

BBMP

RUDRAPRASAD CONSULTANTS
STRUCTURAL ENGINEERS, ARCHITECTS & PROJECT MANAGEMENT CONSULTANTS

AE

ಸಹಾಯಕ ಕಾರ್ಯಪಾಲಕ ಅಭಿಯಂತರರು
ಯಲಹಂಕ ಉಪನಗರ ಉಪವಿಭಾಗ.
ಬಿ.ಬಿ.ಎಂ.ಪಿ. ಬೆಂಗಳೂರು-106

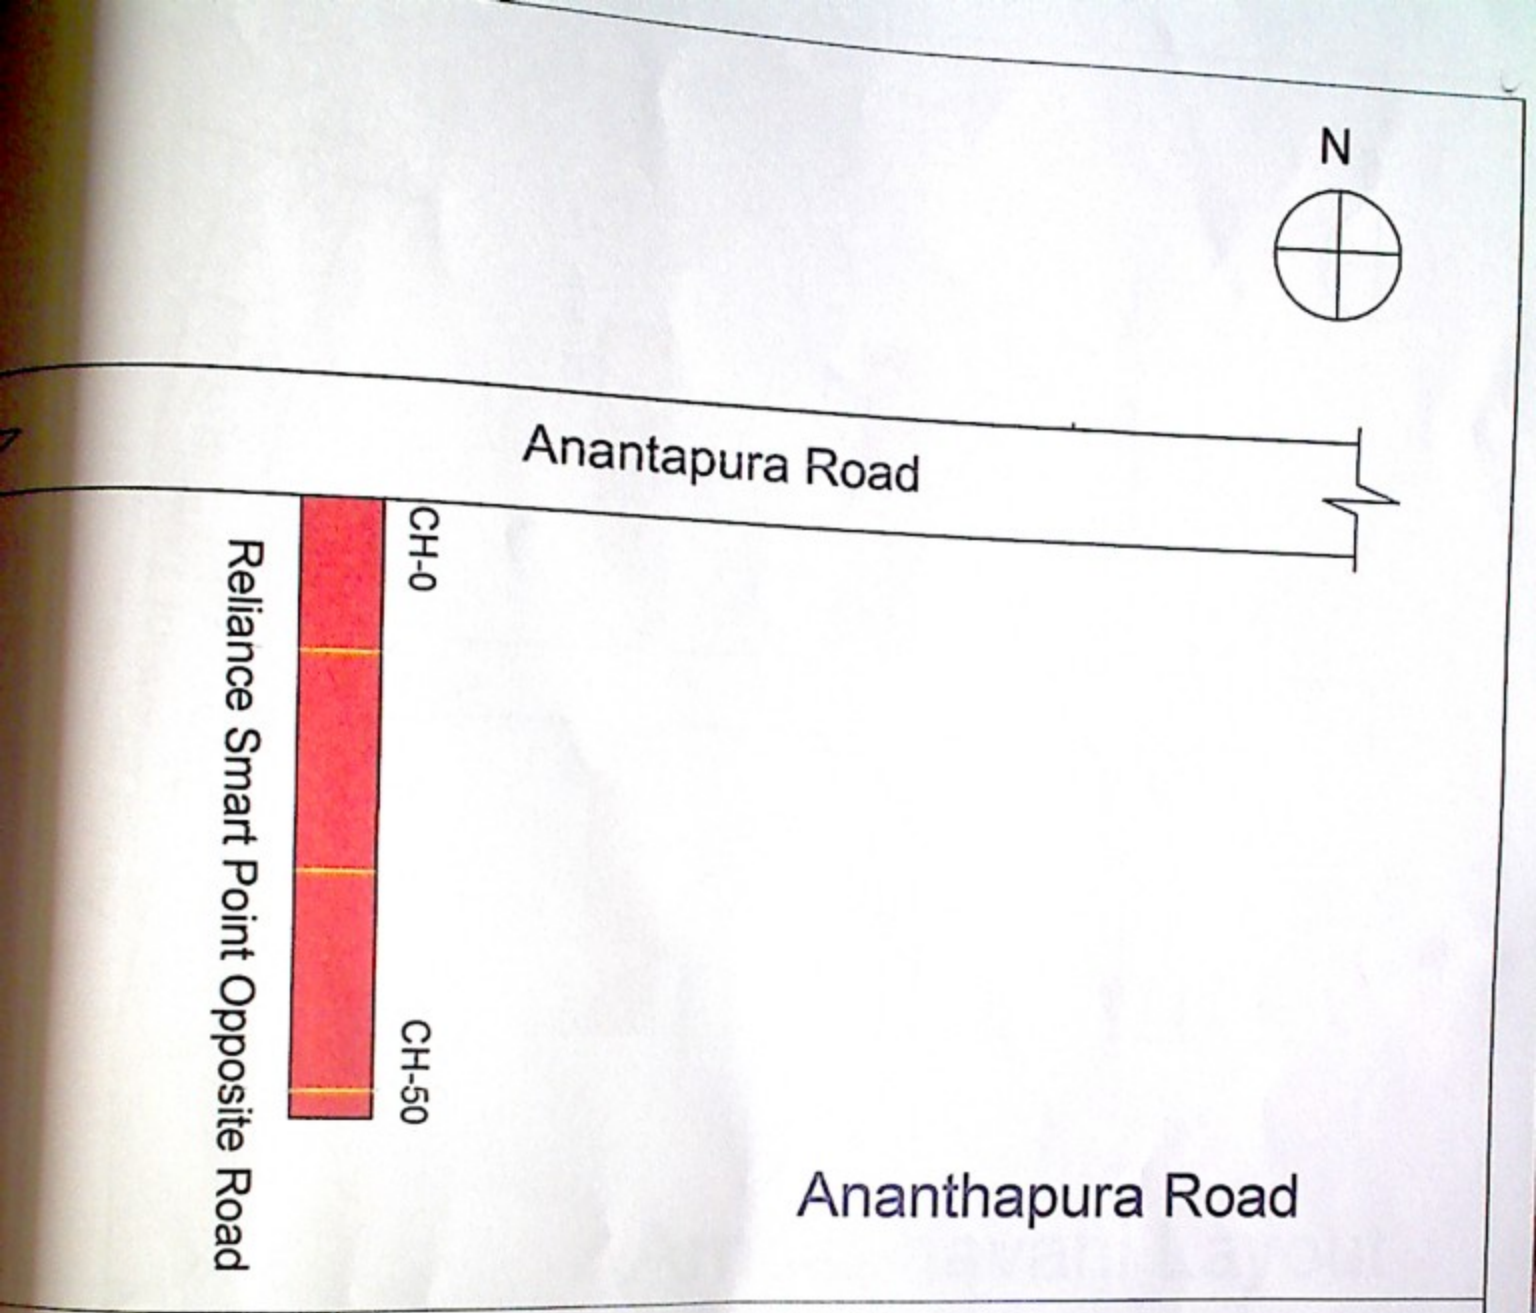

INDEX

Asphalt Road

Scale The Drawings
ensions Are In meters

CT

Restoration and Improvements of Balance roads of Chowdeshwari layout, Mariyappa layout, Muniraju layout, jyothinagara 1st main road, Deo Marvel layout, Sainagara phase-1 and surrounding areas in ward no -03 of Yelahanka New town Sub division (PACKAGE NO-13)

T

BBMP

RUDRAPRASAD CONSULTANTS
STRUCTURAL ENGINEERS, ARCHITECTS & PROJECT MANAGEMENT CONSULTANTS

AE

ಸಹಾಯಕ ಕಾರ್ಯಪಾಲಕ ಅಭಿಯಂತರ
ಯಲಹಂಕ ಉಪನಗರ ಉಪವಿಭಾಗ,
ಬಿ.ಬಿ.ಎಂ.ಪಿ. ಬೆಂಗಳೂರು-106

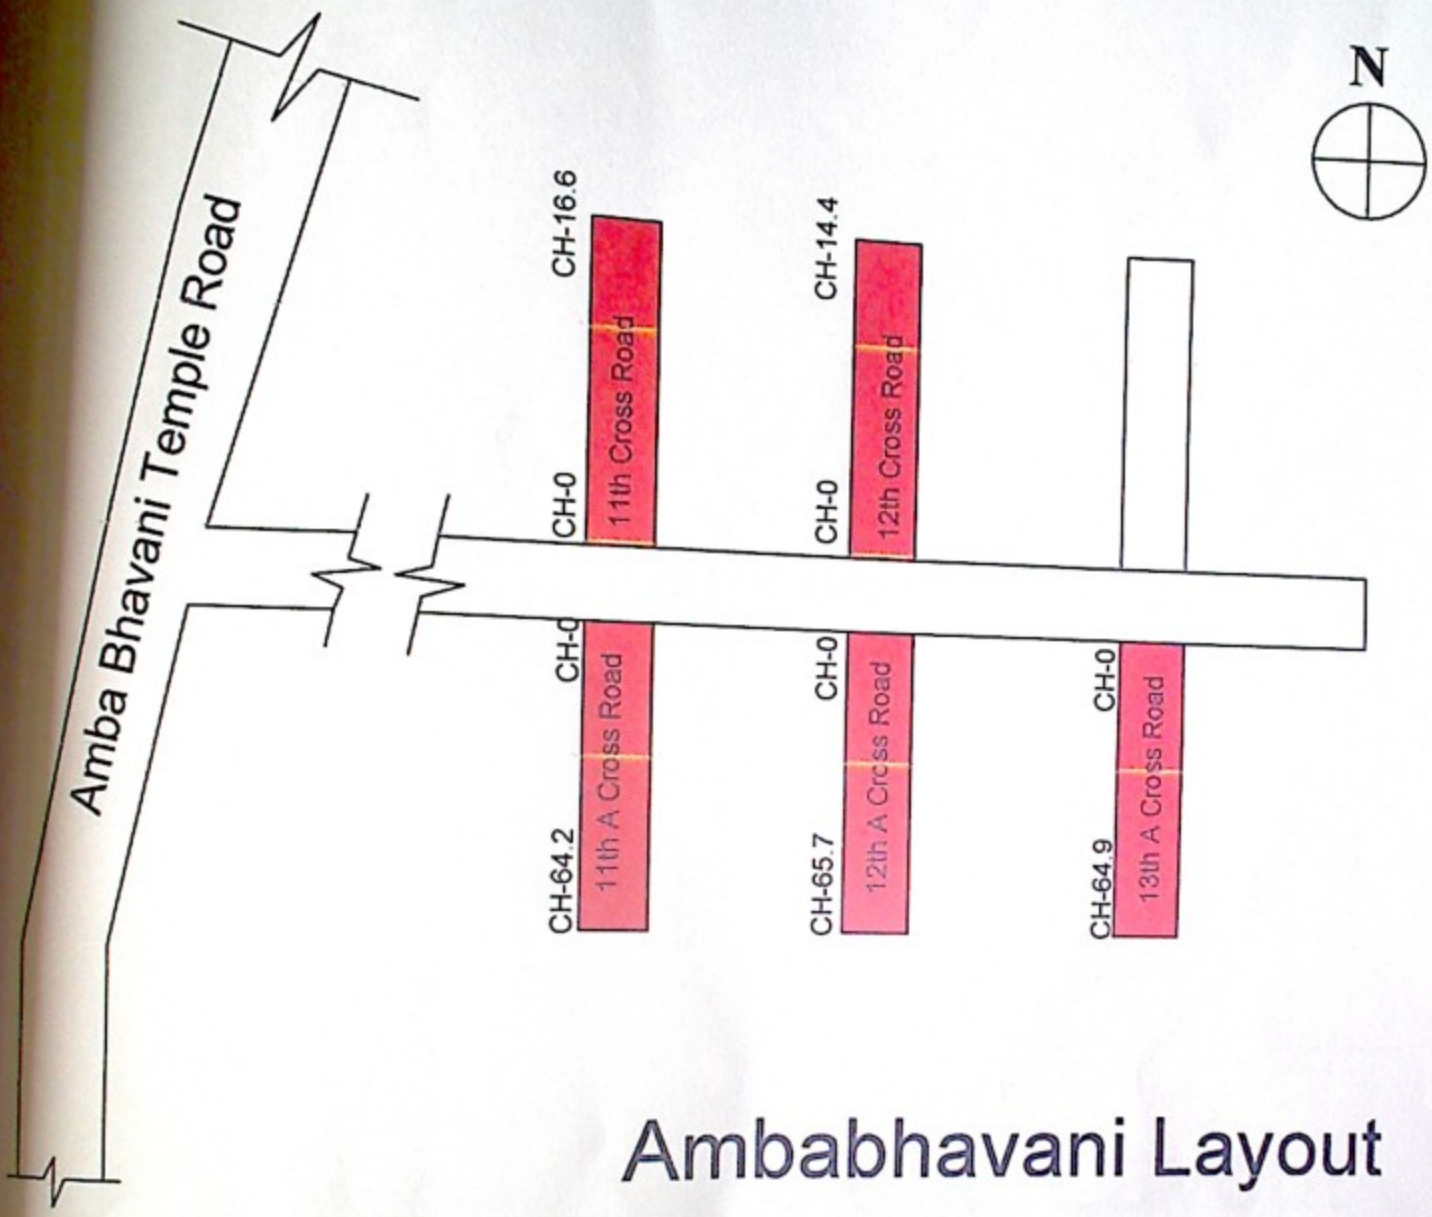

Ambabhavani Layout

INDEX

Asphalt Road

t Scale The Drawings
mensions Are In meters

ECT

Restoration and Improvements of Balance roads of Chowdeshwari layout, Mariyappa layout, Muniraju layout, jyothinagara 1st main road, Deo Marvel layout, Sainagara phase-1 and surrounding areas in ward no -03 of Yelahanka New town Sub division (PACKAGE NO-13)

IT

BBMP

RUDRAPRASAD CONSULTANTS
STRUCTURAL ENGINEERS, ARCHITECTS
& PROJECT MANAGEMENT CONSULTANTS
No. 3 7th MAIN,
MALLESWARAM BANGALORE-560003
Ph : 23444801
Mob : 91-9448227083,91-9972234528
E-mail: rudraprasad3@rediffmail.com
Web: www.erbanglaseers.com

AE

ಸಹಾಯಕ ಕಾರ್ಯಪಾಲಕ ಅಭಿಯಂತರ
ಯಲಹಂಕ ಉಪನಗರ ಉಪವಿಭಾಗ.
ಬಿ.ಬಿ.ಎಂ.ಪಿ. ಬೆಂಗಳೂರು-106

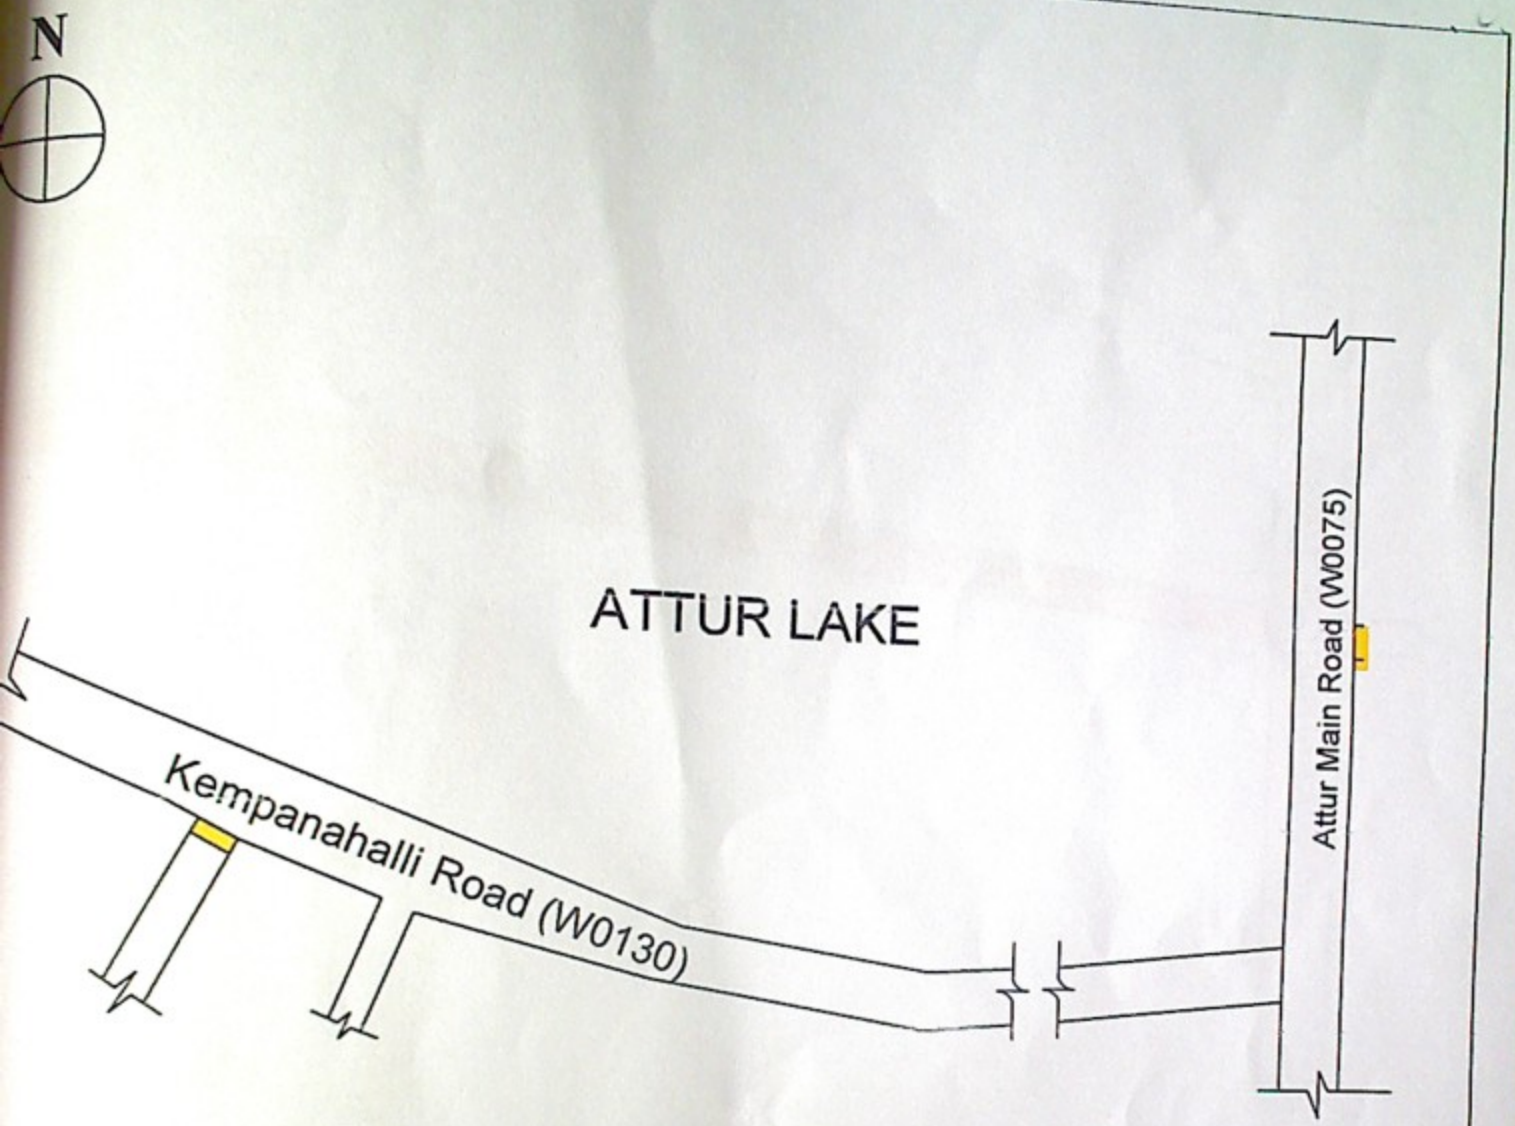

Attur Layout

INDEX

Culvert

cale The Drawings
nsions Are In meters

T

Restoration and Improvements of Balance roads of Chowdeshwari layout, Mariyappa layout, Muniraju layout, jyothinagara 1st main road, Deo Marvel layout, Sainagara phase-1 and surrounding areas in ward no -03 of Yelahanka New town Sub division (PACKAGE NO-13)

BBMP

RUDRAPRASAD CONSULTANTS
STRUCTURAL ENGINEERS, ARCHITECTS
& PROJECT MANAGEMENT CONSULTANTS
No. 3 7th MAIN,
MALLESWARAM BANGALORE-560003
Ph : 23444501
Mob : 91-9448227063,91-9972934528
E-mail: rudraprasad2@rediffmail.com
Web: www.srbengineers.com

Bommanahalli AE

ಸಹಾಯಕ ಕಾರ್ಯಪಾಲಕ ಅಭಿಯಂತರ
ಯಲಹಂಕ ಉಪನಗರ ಉಪವಿಭಾಗ,
ಜಿ.ಜಿ.ಎಂ.ಪಿ. ಬೆಂಗಳೂರು-106

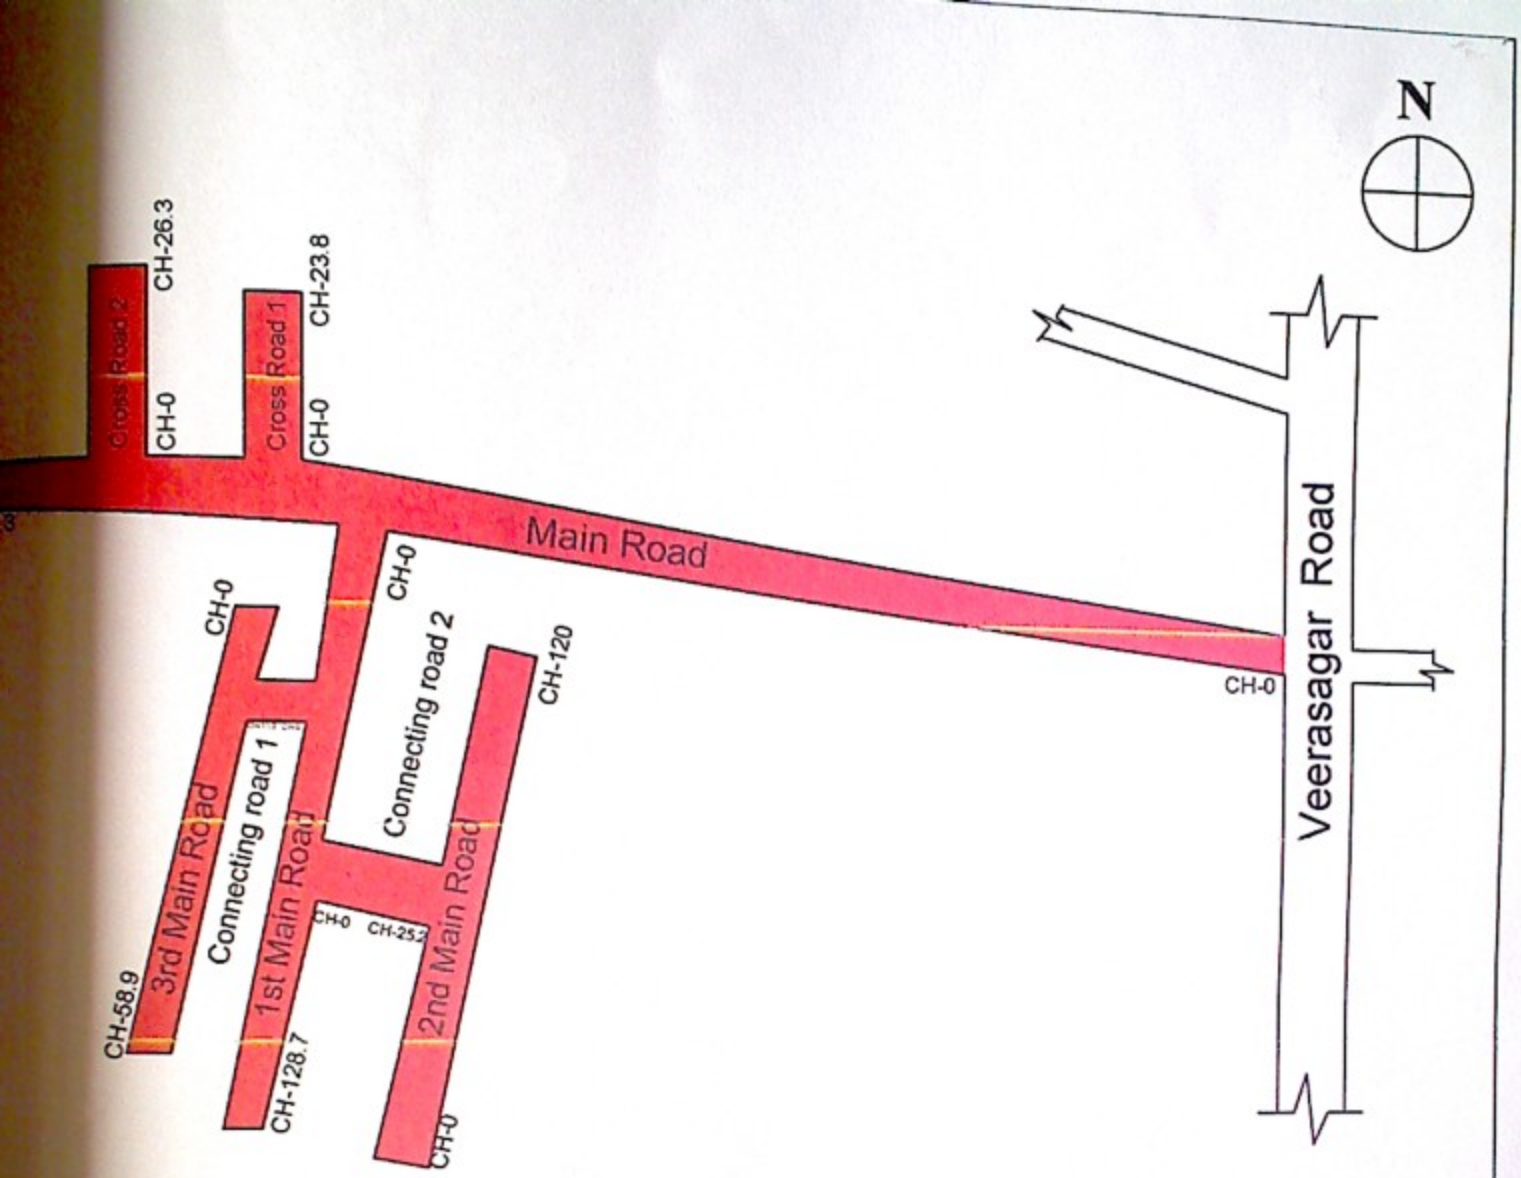

MAHI LAYOUT

INDEX

Asphalt Road

ot Scale The Drawings

imensions Are In meters

ECT

Restoration and Improvements of Balance roads of Chowdeshwari layout, Mariyappa layout, Muniraju layout, jyothinagara 1st main road, Deo Marvel layout, Sainagara phase-1 and surrounding areas in ward no -03 of Yelahanka New town Sub division (PACKAGE NO-13)

NT

BBMP

RUDRAPRASAD CONSULTANTS
STRUCTURAL ENGINEERS, ARCHITECTS & PROJECT MANAGEMENT CONSULTANTS

AE

ಸಹಾಯಕ ಕಾರ್ಯಪಾಲಕ ಅಭಿಯಂತರರು
ಯಲಹಂಕ ಉಪನಗರ ಉಪವಿಭಾಗ,
ಜಿ.ಬಿ.ಎಂ.ಪಿ. ಬೆಂಗಳೂರು-೧೬